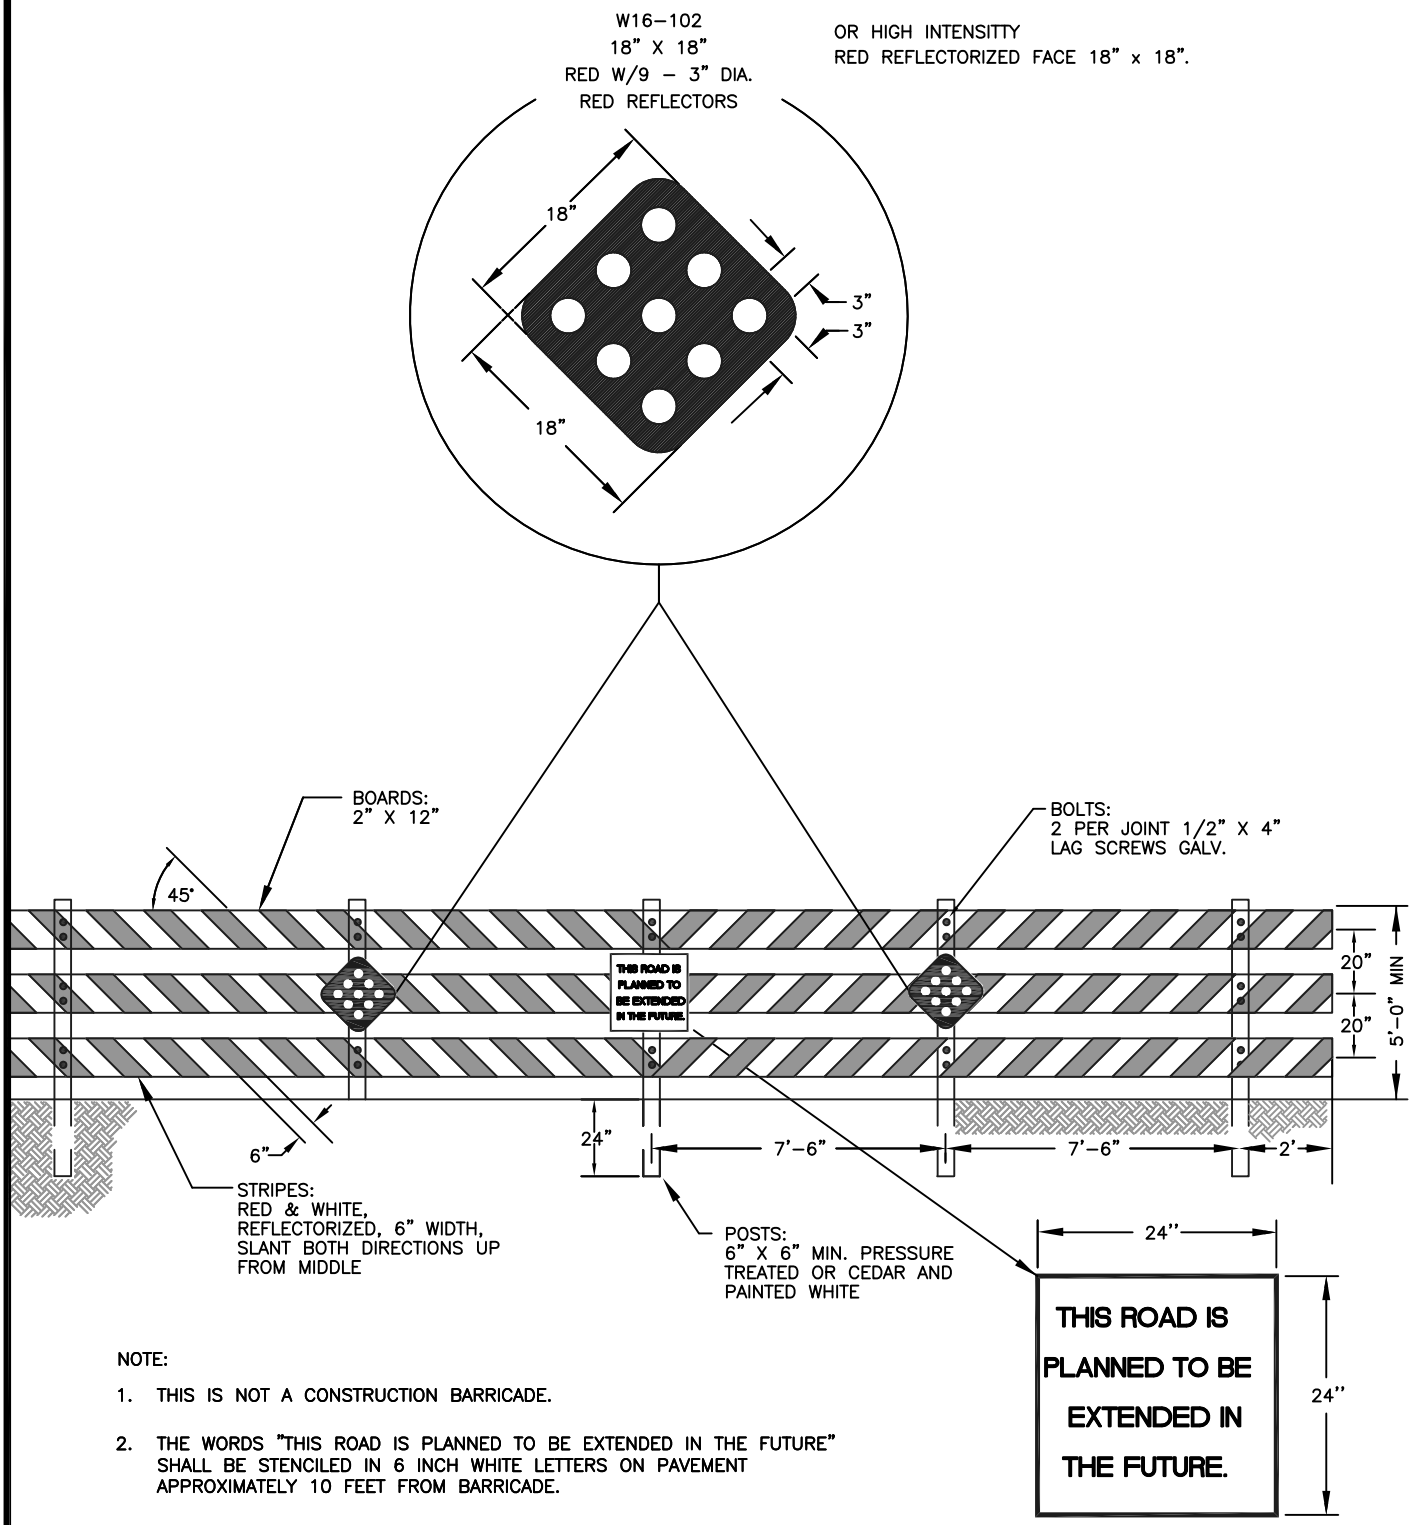

NOTE:

1. THIS IS NOT A CONSTRUCTION BARRICADE.
2. THE WORDS "THIS ROAD IS PLANNED TO BE EXTENDED IN THE FUTURE" SHALL BE STENCILED IN 6 INCH WHITE LETTERS ON PAVEMENT APPROXIMATELY 10 FEET FROM BARRICADE.

CITY OF
PUYALLUP

DEVELOPMENT ENGINEERING and
PUBLIC WORKS DEPARTMENTS

TYPE III BARRICADE FOR FUTURE EXTENDED ROADWAYS

DRAWN BY	CHECKED BY	APPROVED BY	REVISED BY	CITY STANDARD
JIM ERWIN-SVOBODA	LINDA LIAN	COLLEEN HARRIS	XXXX	
FILE NAME		DATE APPROVED	DATE REVISED	SCALE
F:\DWG\COMMON\STDS\CITY\2009\01_STR\01.01\01.01.21		07/01/2009	XX/XX/XX	1:5

01.01.21